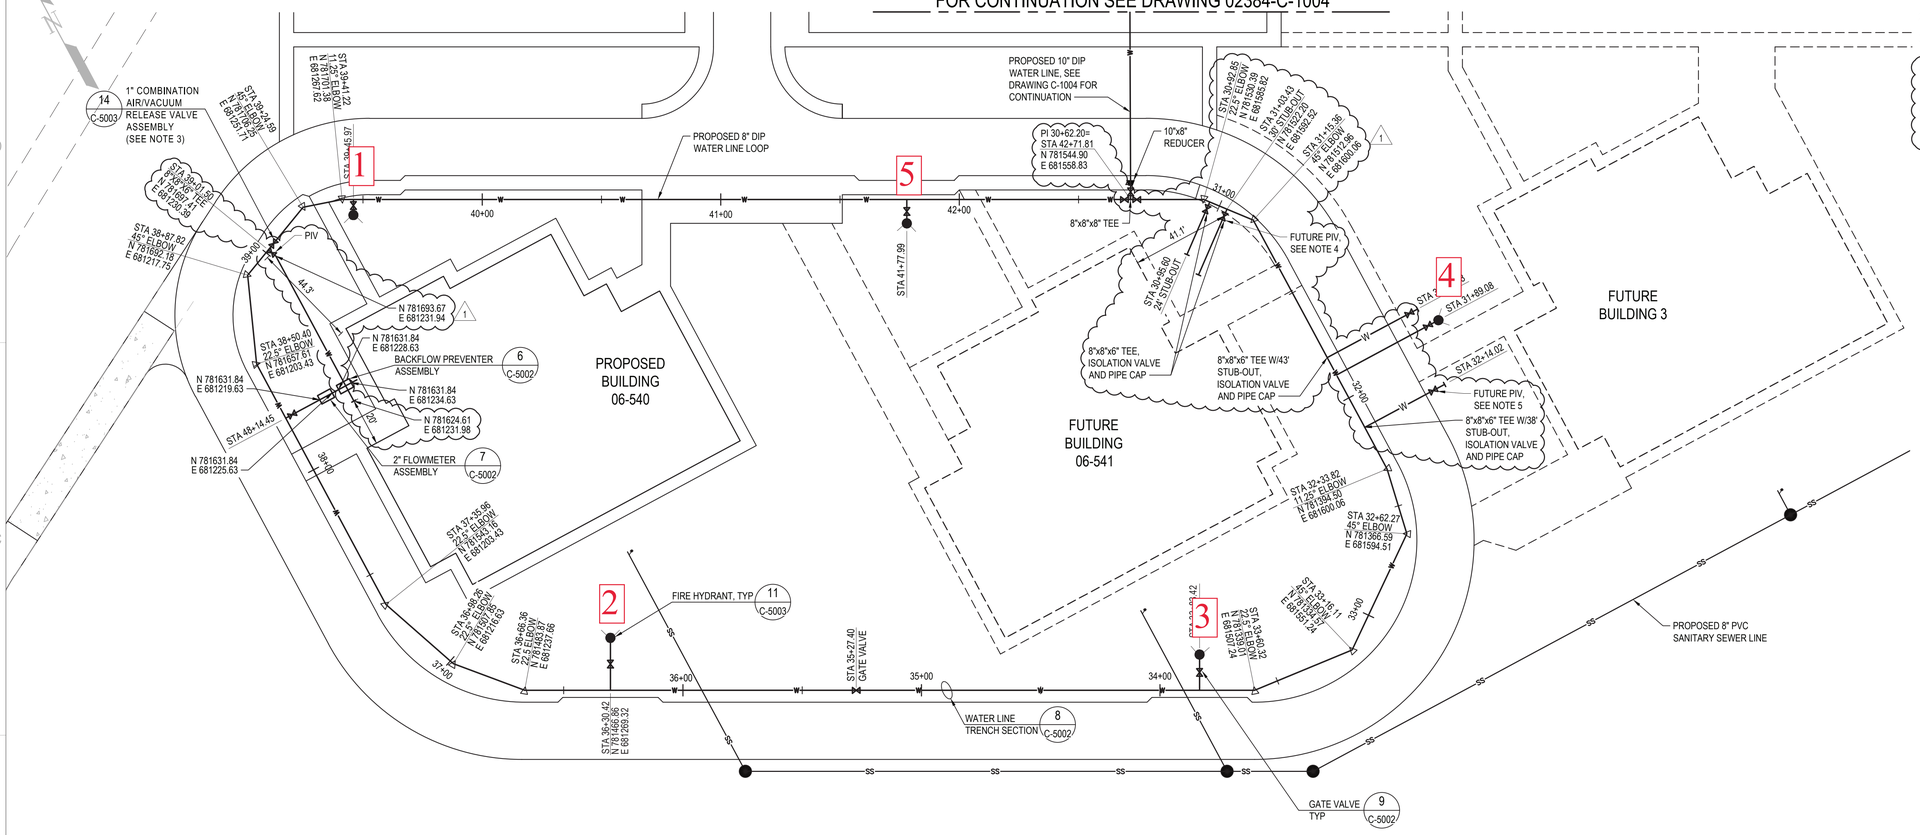

NOTES

1. SEE DRAWING 02384-G-0002 FOR GENERAL NOTES, LEGEND AND ABBREVIATIONS.
2. SEE DETAIL 13, DRAWING 02384-C-5003 FOR THRUST BLOCK DETAILS.
3. AIR/VACUUM RELEASE VALVE ASSEMBLY SHOWN AT STATION 39+05, FIELD LOCATE AT HIGH POINT IN WATER LINE.
4. PROVIDE FUTURE PIV GATE VALVE AND VALVE BOX. INSTALL GATE VALVE AND VALVE BOX A MAXIMUM OF 4.5' FROM CENTERLINE OF 8" WATER LINE. WHEN BUILDING IS CONSTRUCTED, REMOVE VALVE BOX AND INSTALL POST INDICATOR.
5. PROVIDE FUTURE PIV GATE VALVE AND VALVE BOX. INSTALL GATE VALVE AND VALVE BOX A MIMUM OF 33' FROM CENTERLINE OF 8" WATER LINE. WHEN BUILDING IS CONSTRUCTED, REMOVE VALVE BOX AND INSTALL POST INDICATOR.

1

WATER LINE PLAN

SCALE : 1"=30'

ISSUED FOR CONSTRUCTION

This document has been reviewed by a DC/RO and has been determined to be UNCLASSIFIED, not UCNI, and contains no CUI based on current classification guidance. This review does not constitute a review for CUI outside of classification guidance.

Name: Kirsten Staton

Date: 7/24/2025

NNSS eDC/RO ID: 68710

GS

GRAPHIC SCALE

0 30 60 90 FEET

1" = 30'

FOR REFERENCE DRAWINGS SEE 02384-G-0001

1	REVISED WATER LINE

NATIONAL NUCLEAR SECURITY ADMINISTRATION

NEVADA FIELD OFFICE — LAS VEGAS, NEVADA

NEVADA NATIONAL SECURITY SITE — AREA 6

DAF NEW OPERATIONS COMPLEX

UTILITIES

WATER LINE PLAN - 2

PREPARER	CHECKER	APPROVED	PROJECT ENGINEER	ACCEPTANCE
B SAWYER 8.12.25 DATE	David Matlock Digitally signed by David Matlock DN: cn=David Matlock, o=Mission Support and Test Services, ou=Field Ops, email=dmatlock@nnsa.gov Date: 2025.12.04 15:12:00 -08'00' DATE D MATLOCK	Christopher A. Brehaut Digitally signed by Christopher A. Brehaut Date: 2025.12.05 09:57:31 -08'00' DATE C BREHAUT	Afraa Ghoulam Digitally signed by Afraa Ghoulam Date: 2025.12.05 10:00:37 -08'00' DATE A GHOULAM	N/A DATE

NEVADA NATIONAL NNSS SECURITY SITE — Managed and operated by Mission Support and Test Services

MANAGED AND OPERATED BY MSTS MISSION SUPPORT AND TEST SERVICES LLC NEVADA OPERATIONS P.O. BOX 98521 LAS VEGAS, NV 89193-8521

ENGINEERING NO.	DRAWING NUMBER	
02384	02384-C-1005	
	PROJECT MANAGEMENT NUMBER	REVISION
	.	1